



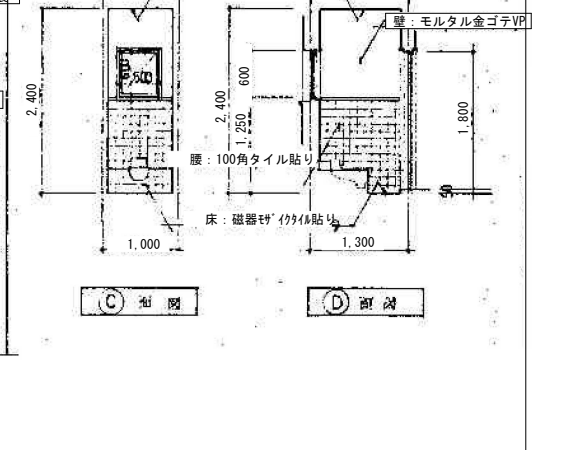
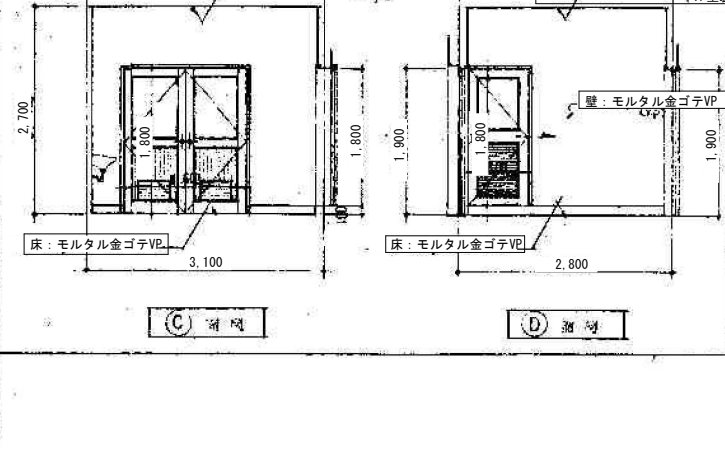
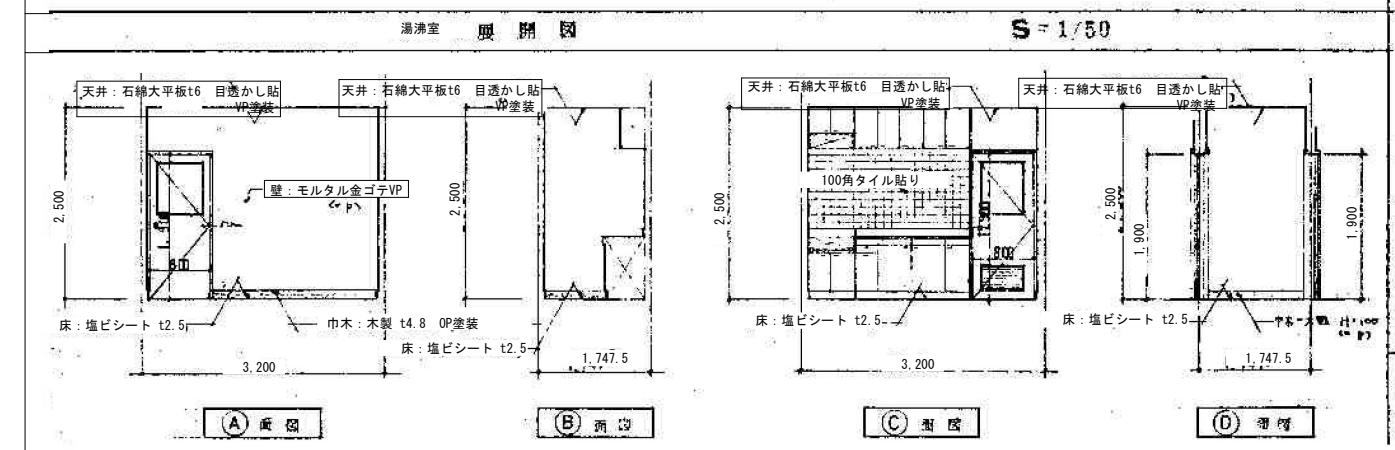
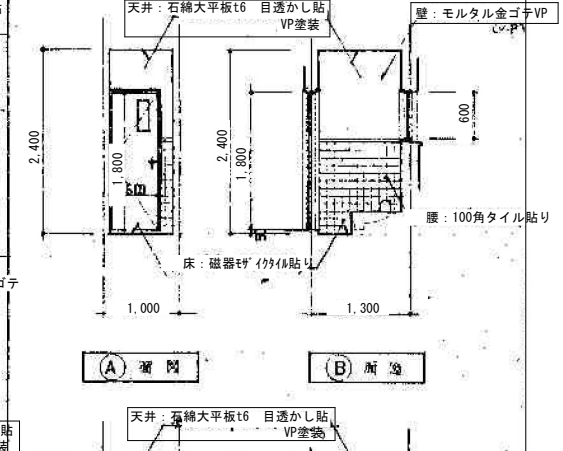
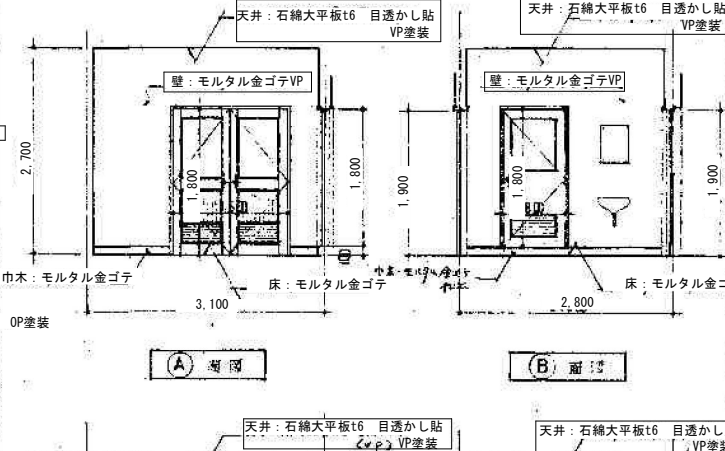
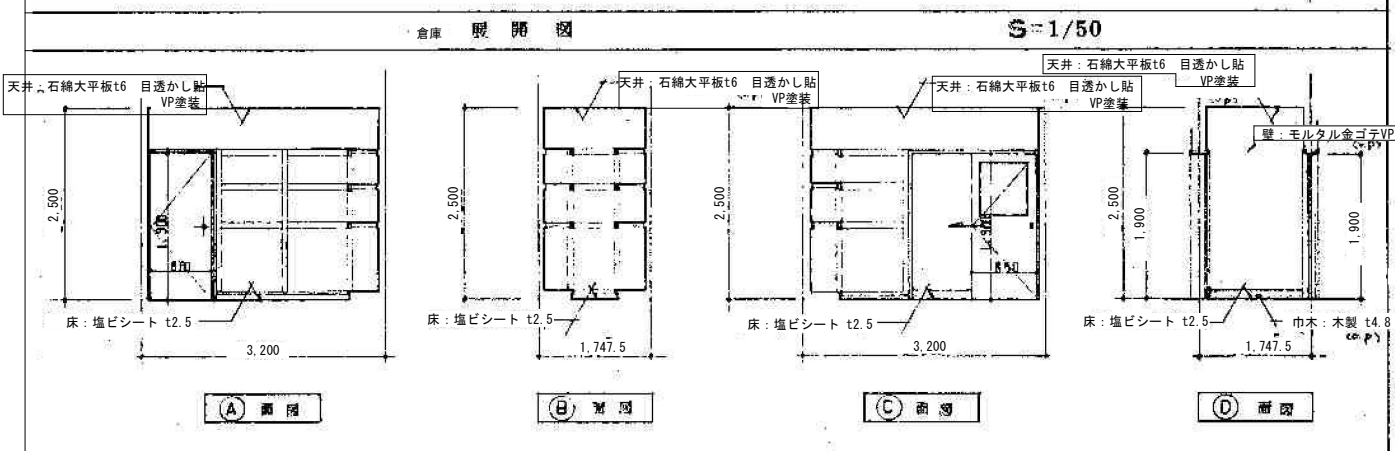
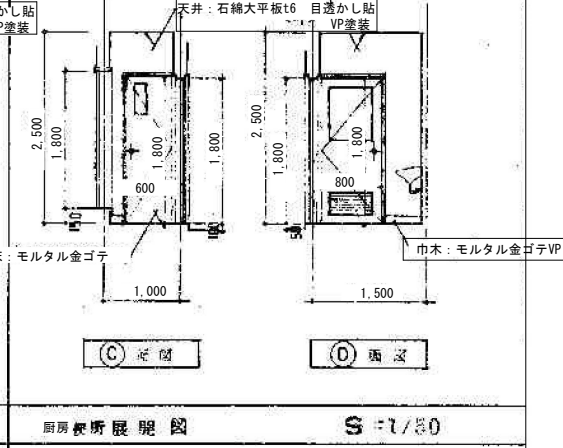
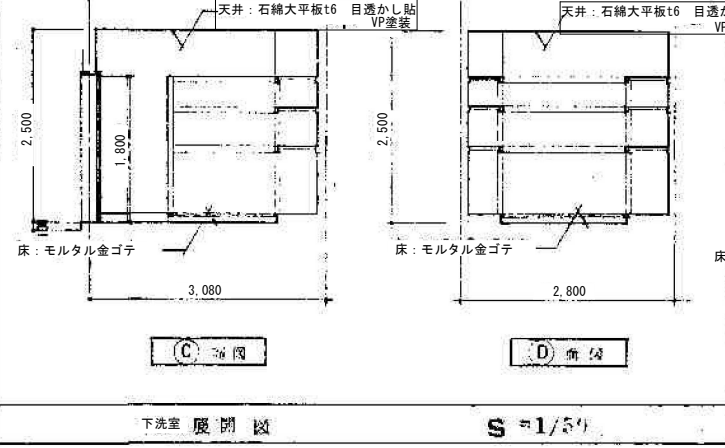
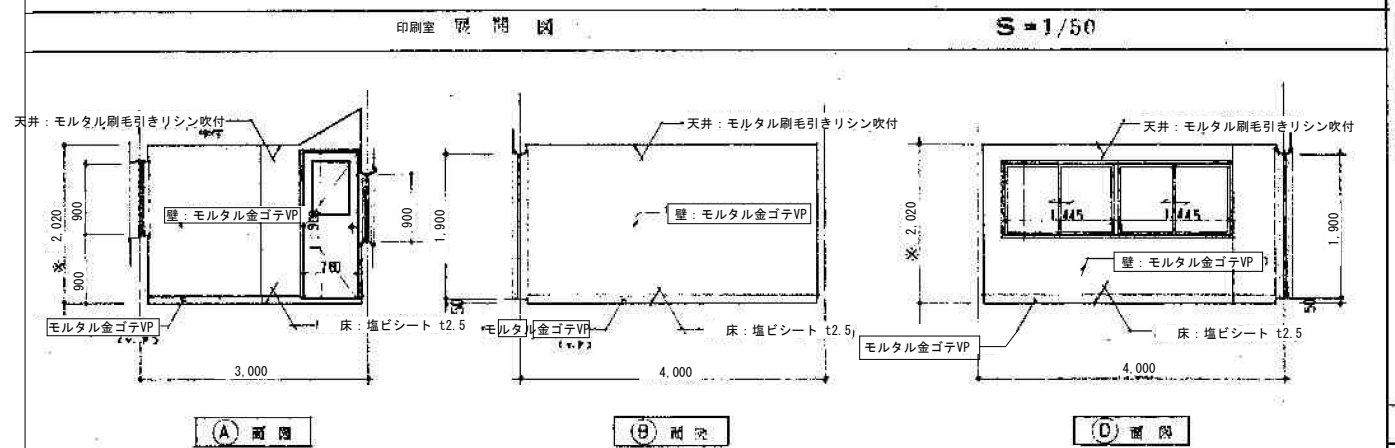
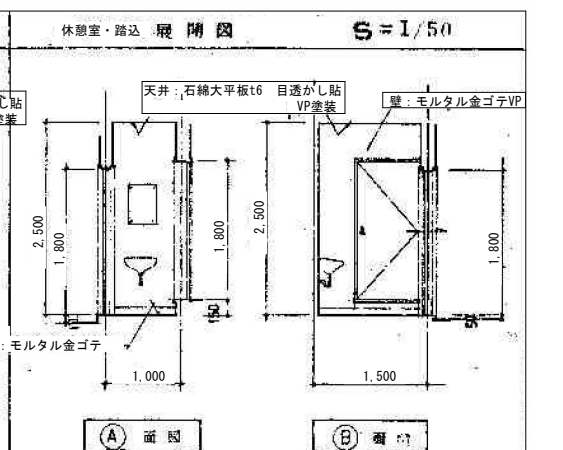


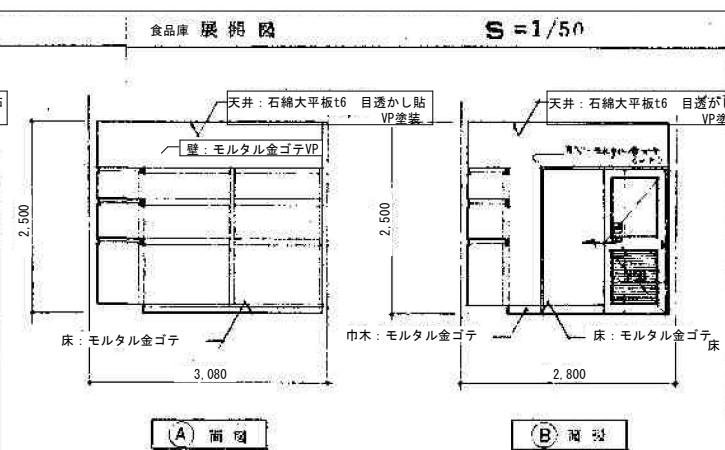

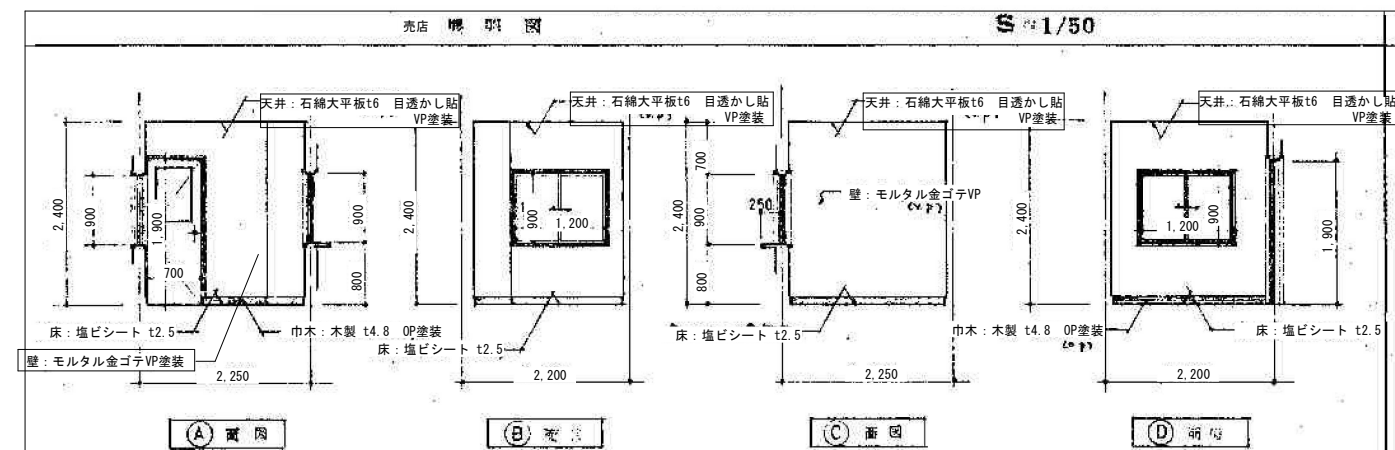

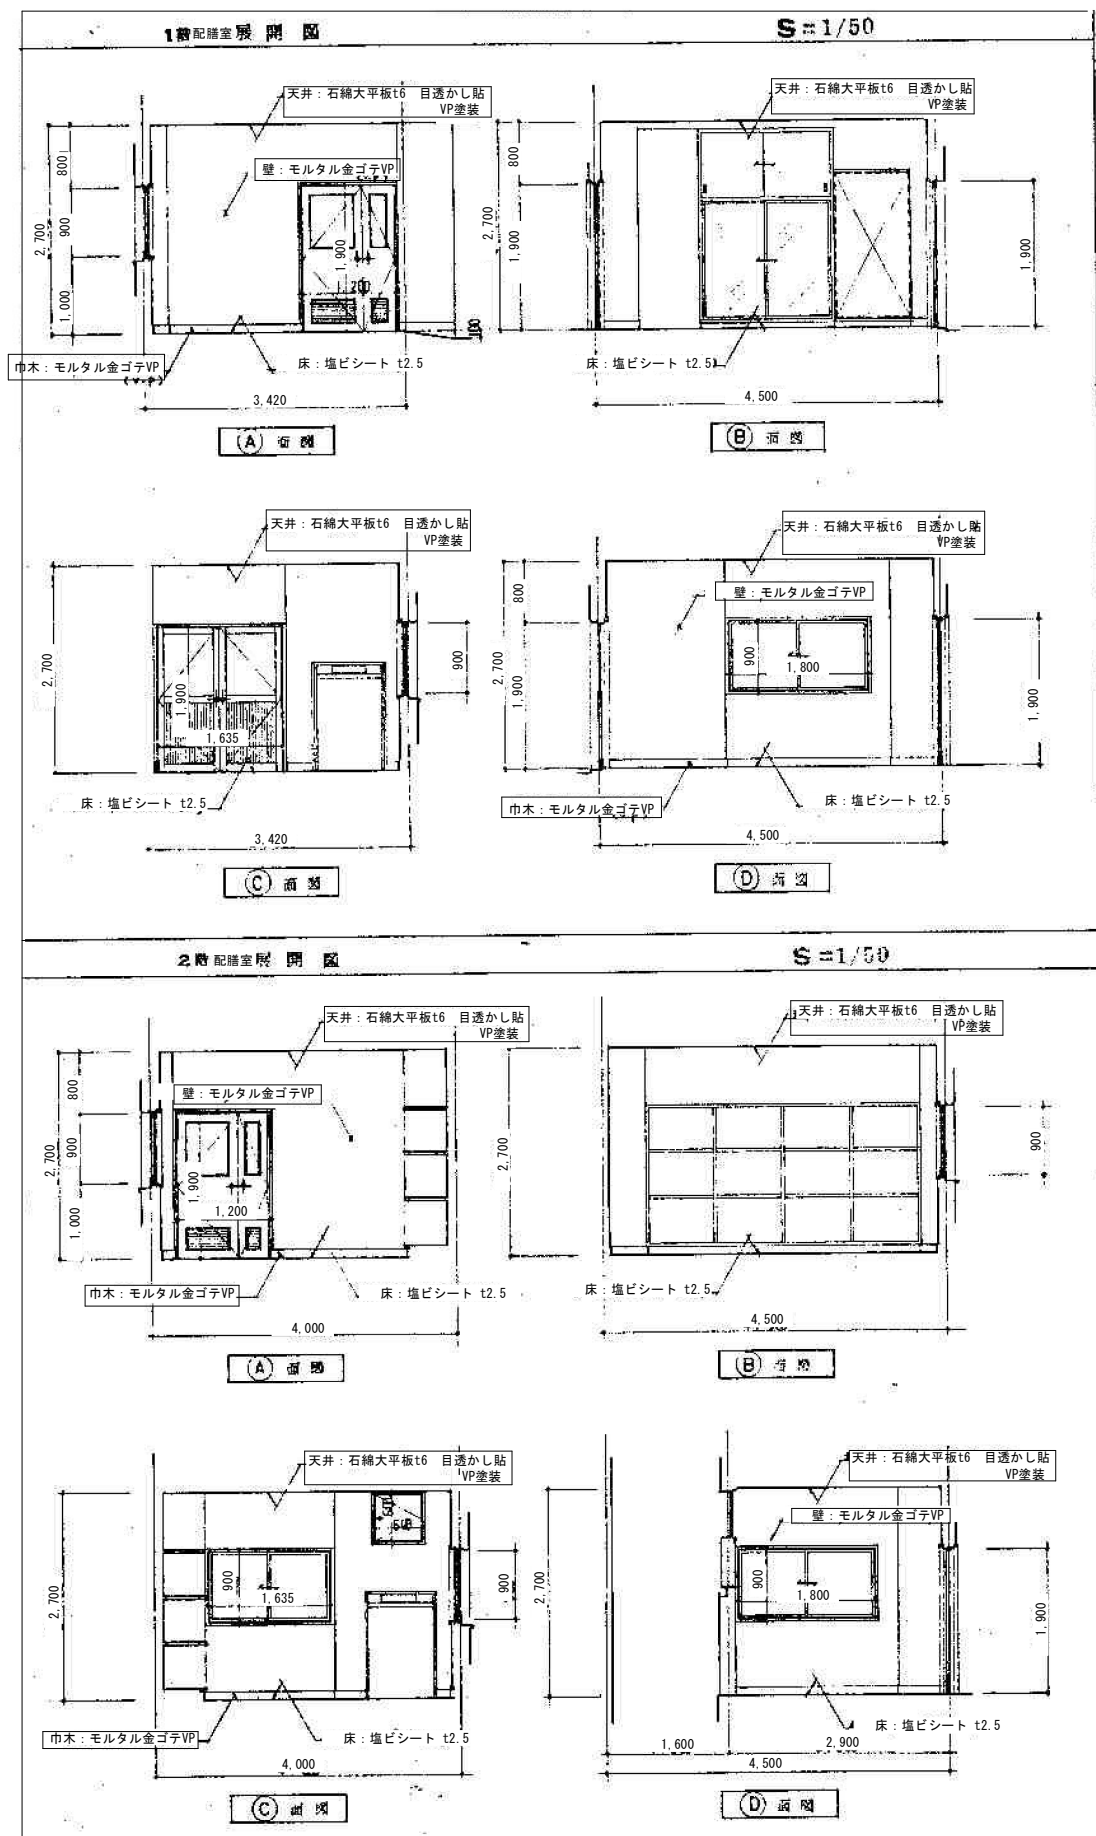

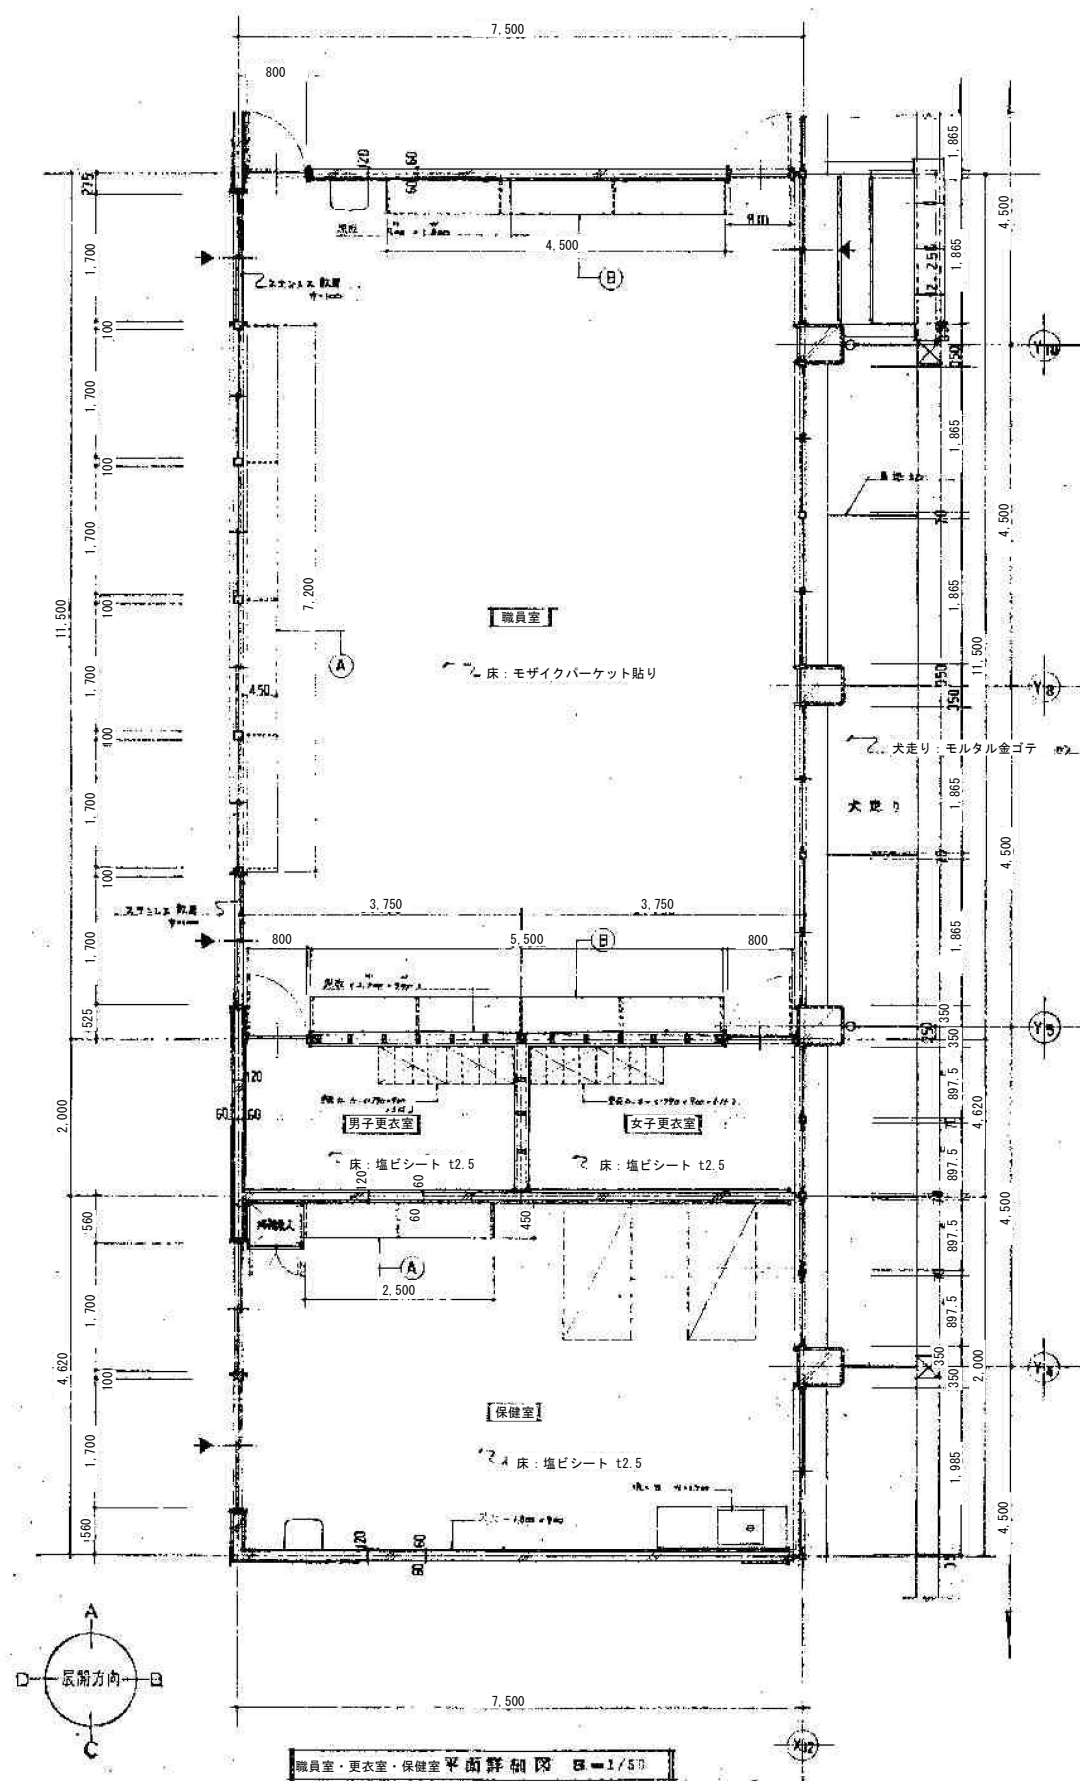

職員室展開図 S=1/50

